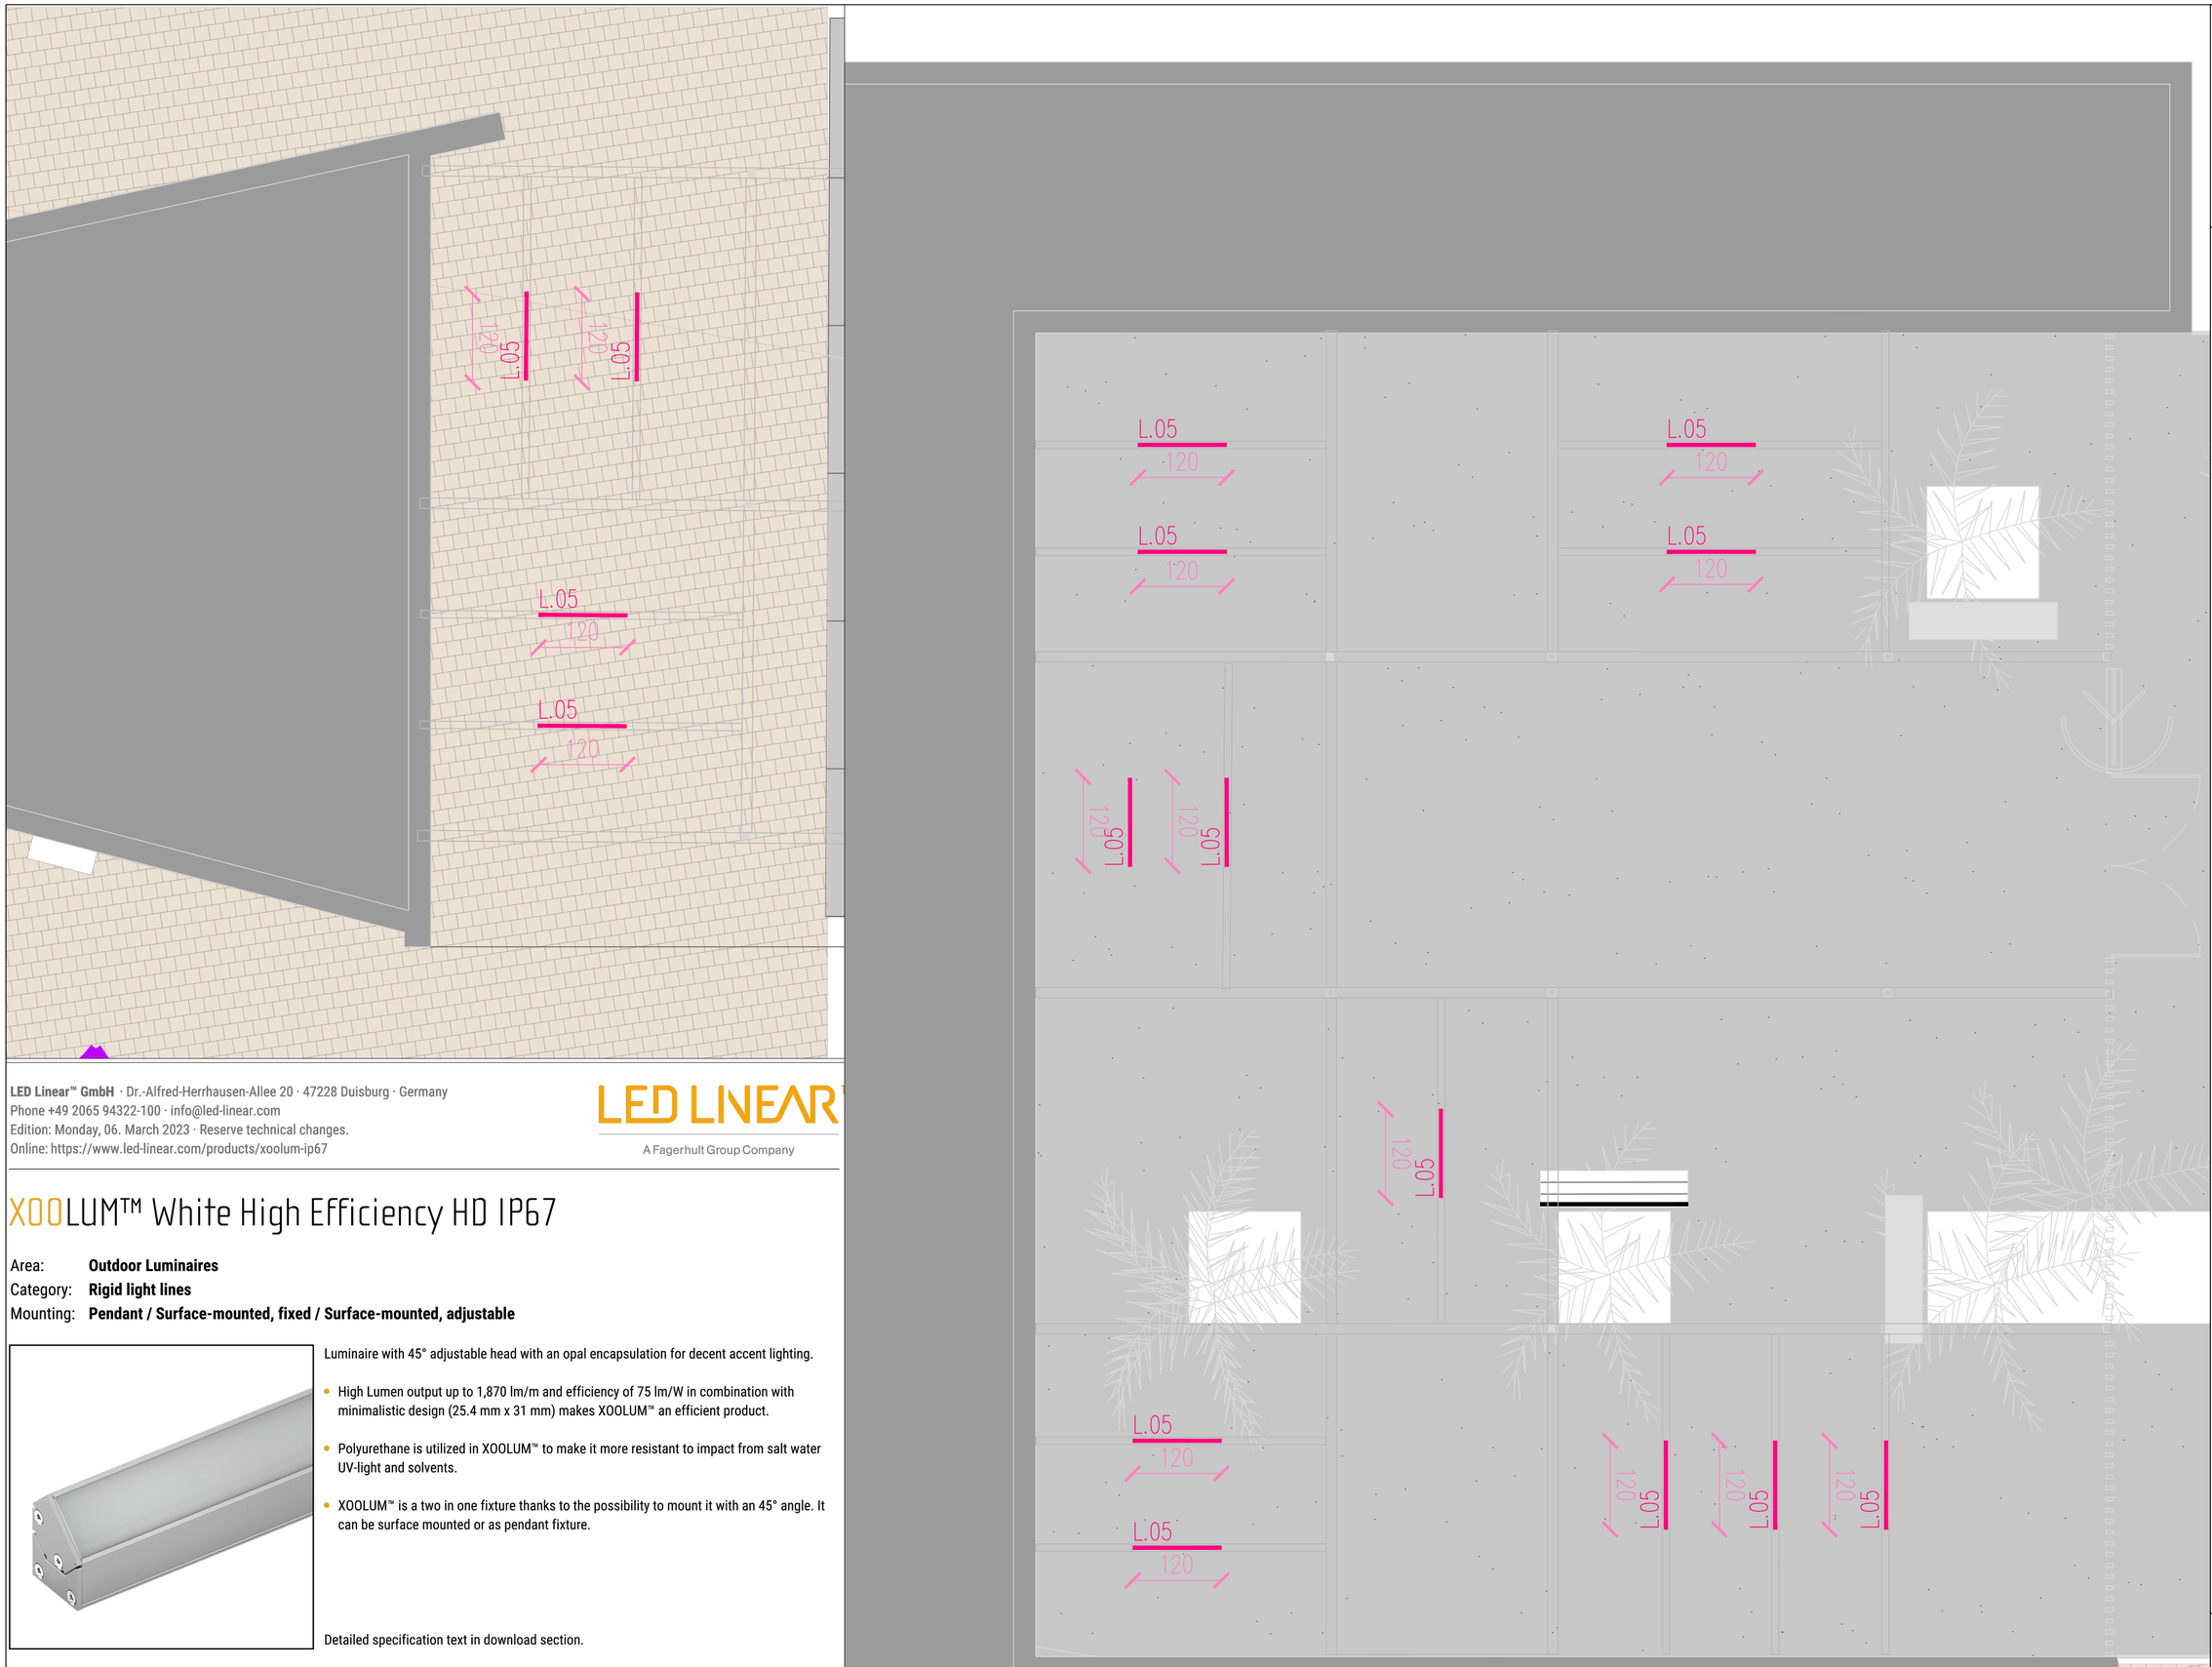


הערות:

הקבלן אחראי להתאמת המידות
בתכנית ובבנין.
על כל אי התאמה, טעות או סתירה
יש להודיע מיד לאדריכל.
לפני התחזלת הביצוע באתר הבניה.

אין לקבוע מידות ע"י מדידה בשרטוט
אין לעשות כל שימוש בתכנית זו,
ללא אישור בכתב מהאדריכל.

יש לבצע עבודות
במסגרת היתרים קיימים בלבד

מקרא תאורה:

L.01	ג"ת שקוע ריצפה עגול אפ לייט להארת קיר
L.02	ג"ת שקוע ריצפה אפ לייט
L.03	ג"ת ריצפתי- בולארד
L.04	ג"ת לינארי למאחז יד
L.05	ג"ת לינארי צמוד תקרה לפרגולה
L.07	עמוד תאורה גלילי

LED Linear™ GmbH · Dr.-Alfred-Herrhausen-Allee 20 · 47228 Duisburg · Germany
Phone +49 2065 94322-100 · info@led-linear.com
Edition: Monday, 06. March 2023 · Reserve technical changes.
Online: https://www.led-linear.com/products/xoolum-ip67

LED LINEAR
A Fagerhult Group Company

XOOLUM™ White High Efficiency HD IP67

Area: **Outdoor Luminaires**
Category: **Rigid light lines**
Mounting: **Pendant / Surface-mounted, fixed / Surface-mounted, adjustable**

Luminaire with 45° adjustable head with an opal encapsulation for decent accent lighting.

- High Lumen output up to 1,870 lm/m and efficiency of 75 lm/W in combination with minimalistic design (25.4 mm x 31 mm) makes XOOLUM™ an efficient product.
- Polyurethane is utilized in XOOLUM™ to make it more resistant to impact from salt water UV-light and solvents.
- XOOLUM™ is a two in one fixture thanks to the possibility to mount it with an 45° angle. It can be surface mounted or as pendant fixture.

Detailed specification text in download section.


DIMENSIONS & AVAILABLE LENGTHS

0° tilt (here shown with type A end caps)



45° tilt (here shown with type NA end caps)



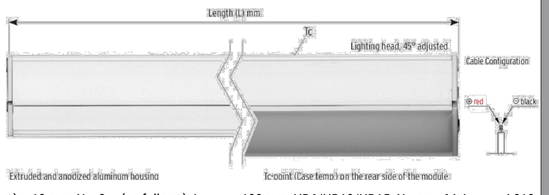

Fixture build to length (not field cutable): L = (N x 62.5 mm) + 10 mm; N = 3 ... (as follows); L_{min} = 198 mm; HD6/HD10/HD15: Nmax = 64; L_{max} = 4,010 mm; HD25: Nmax = 48; L_{max} = 3,010 mm

TECHNICAL SPECIFICATIONS

Certifications

Family Key Features



גן לאומי אשקלון

תכנון תאורה פרגולה

לביצוע		למכרז		לעיון
תאריך		קנה מידה		מהדורה
01.11.23		1:50		2
19.11.23		1:50		3
17.12.23		1:50		4

שם קובץ: Lighting_Plan-Ashkelon_2.dwg

Teichman&co.™
ARCHITECTURAL LIGHTING DESIGN
רח' חומה ומגדל 20, תל אביב
טלפון: 09-9629090 פקס: 09-9629000
נייד : 054-5355550
office@teichman-co.com