




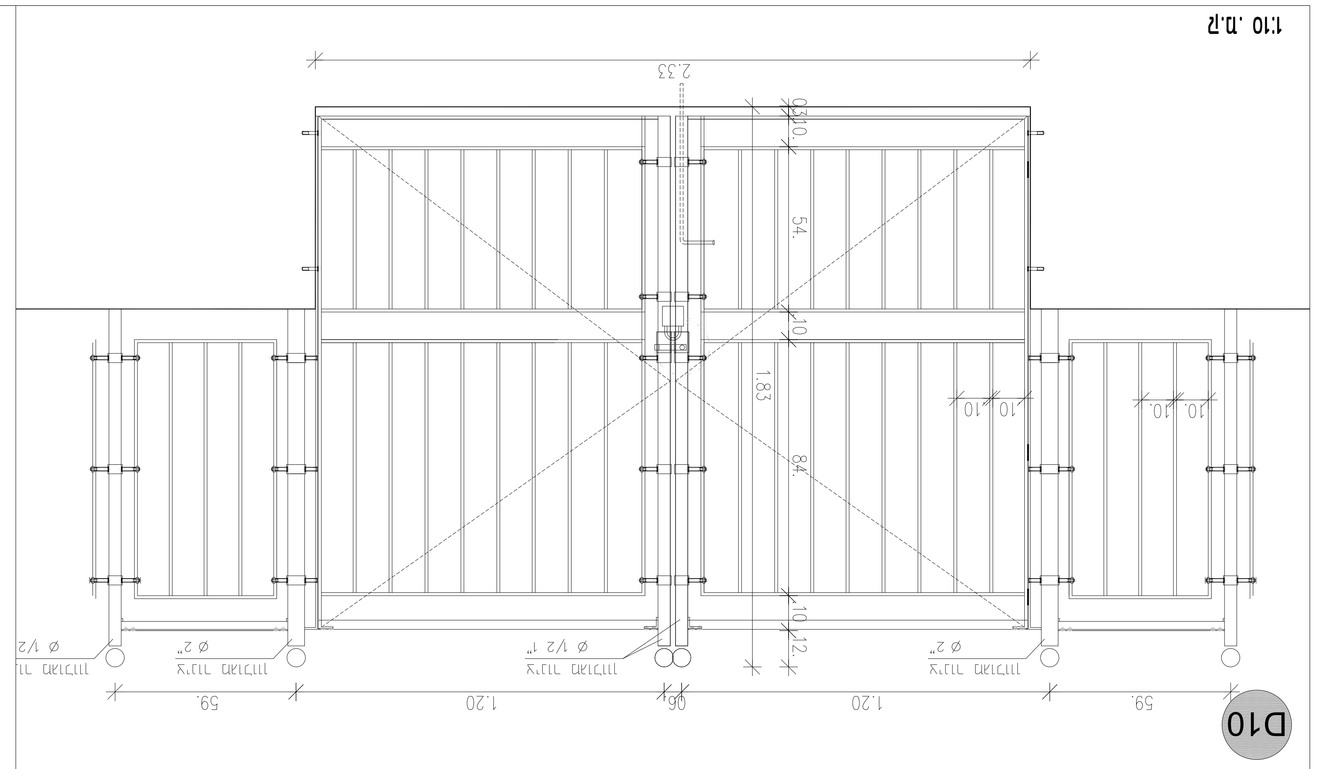


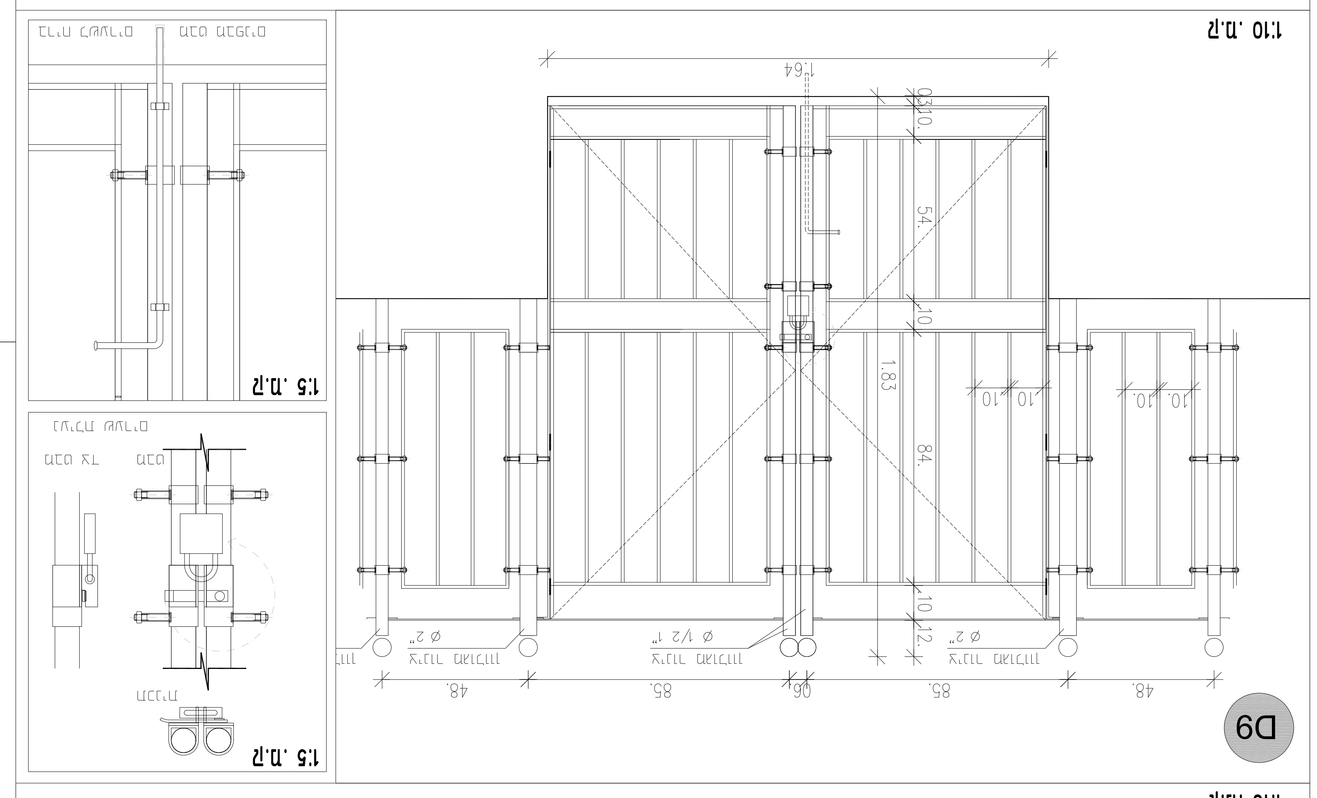

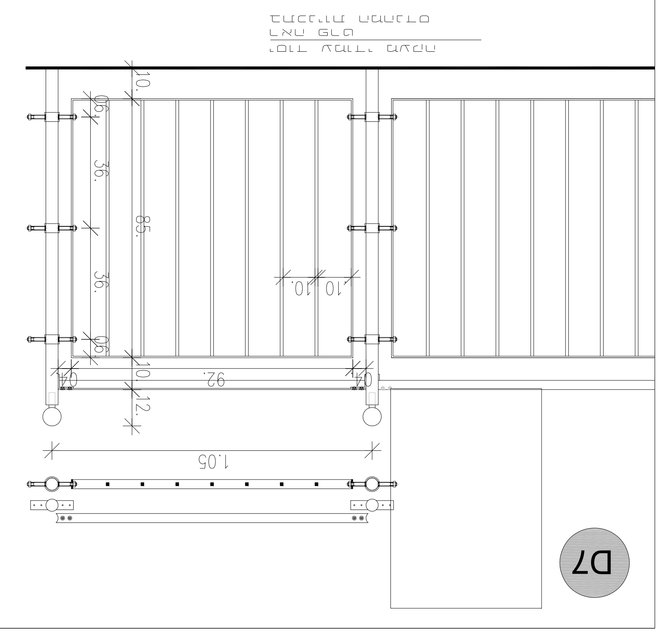

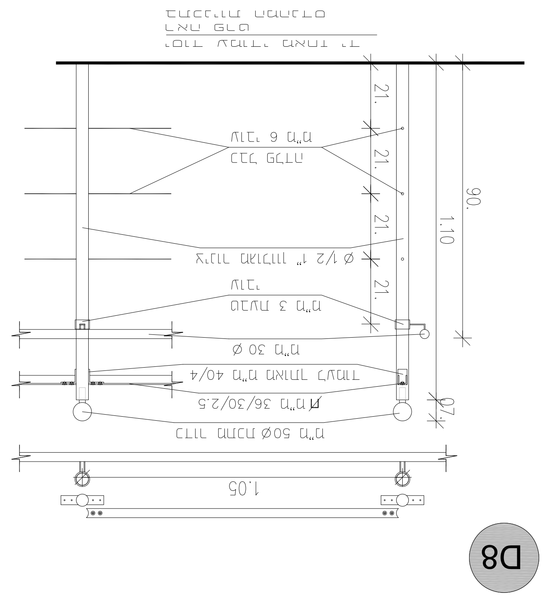

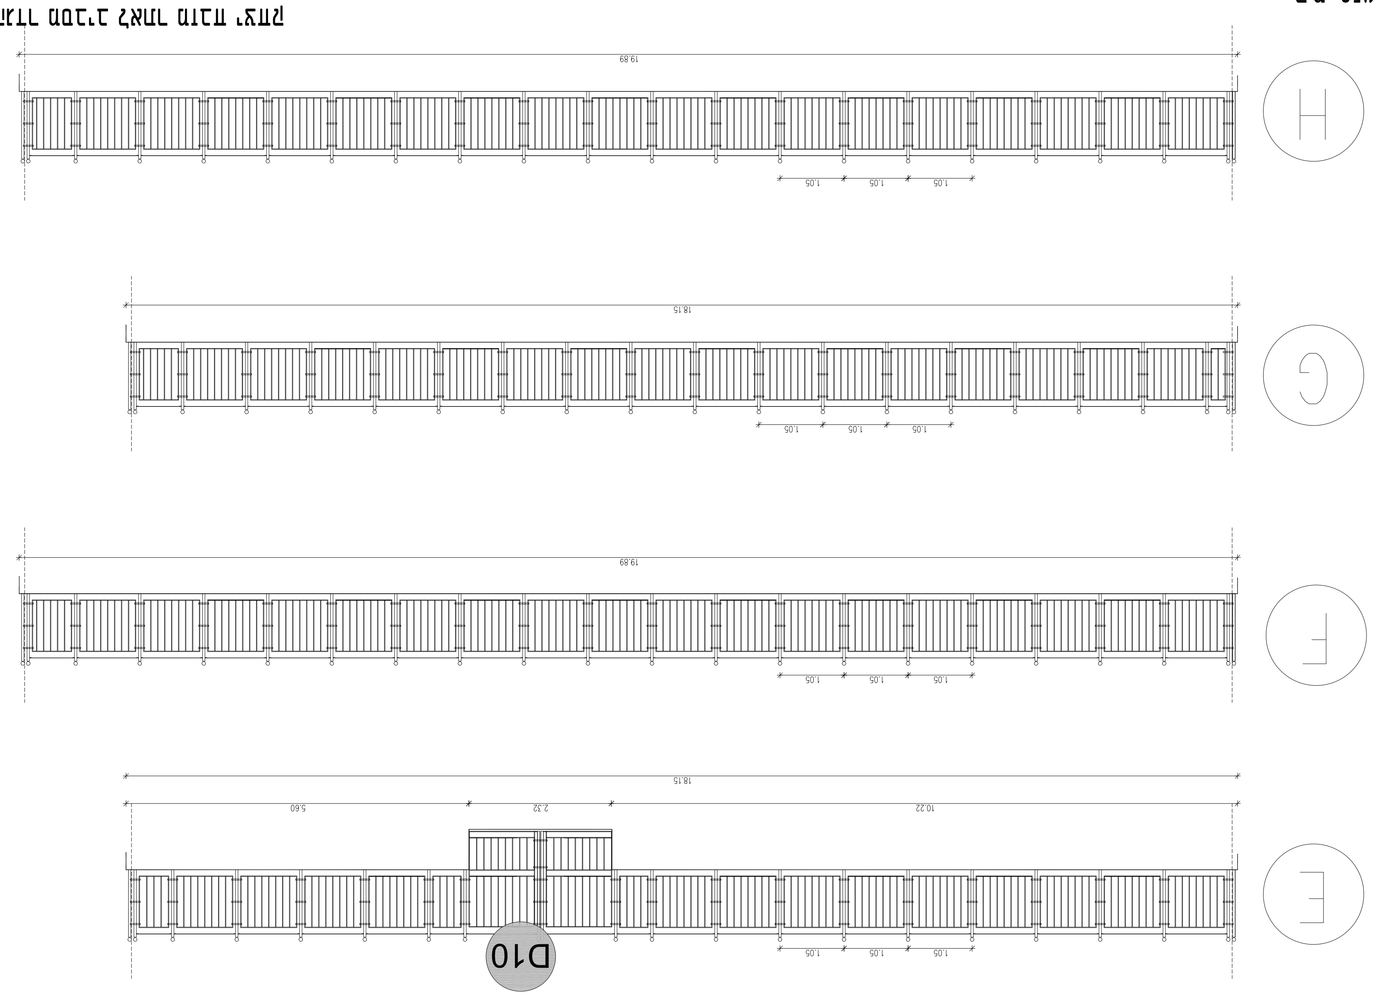

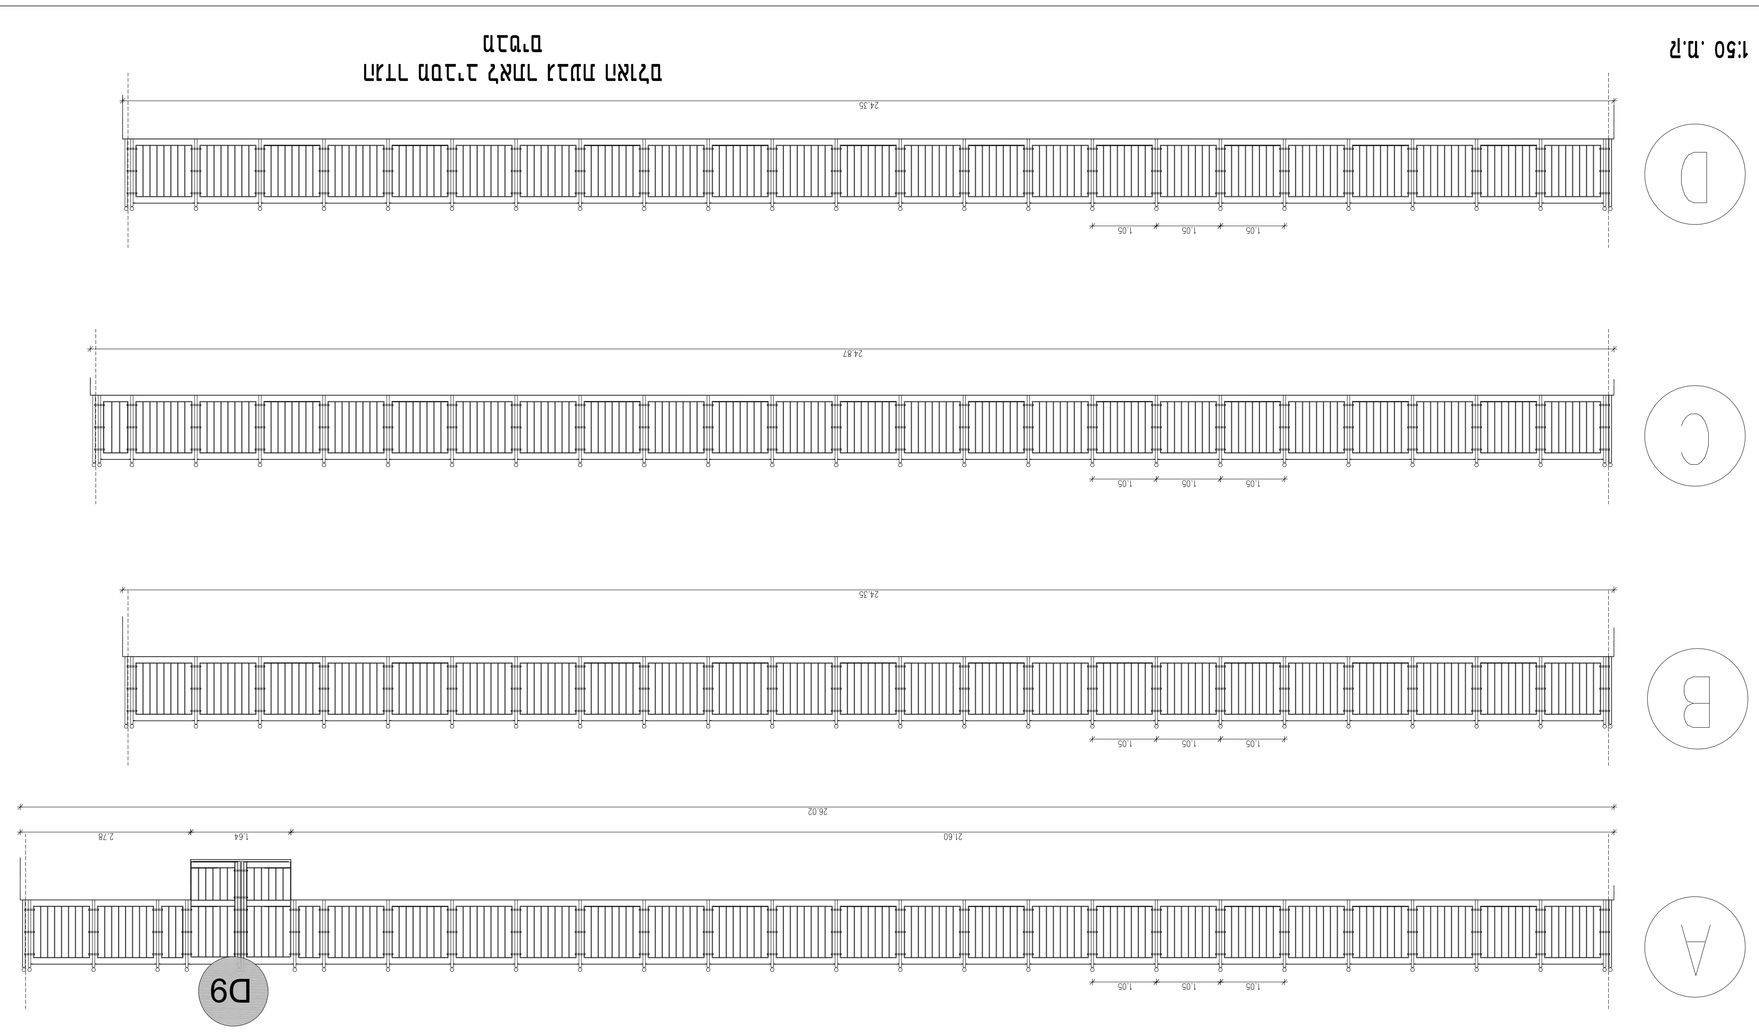

DISTRIBUTION

DATE	DESCRIPTION
22-03-23	01
13-11-23	02

REVISIONS

DATE	REVISION NO
22-03-23	01
13-11-23	02

PROJECT	
DRAWING TITLE	
SCALE	
DRAWING NO	
REVISION	

PROJECT NO	16814
DATE	15/11/2023
SCALE	1:125
DRAWN	
CHECKED	
APPROVED	

ARCHITECT	
ADDRESS	
TEL	
FAX	
E-MAIL	
CONSULTANTS	
CLIENT	
PROJECT	
DRAWING TITLE	
DRAWING NO	
REVISION	
DATE	
SCALE	
DRAWN	
CHECKED	
APPROVED	