
GRID POINTS TABLE: Volume Surface - Afar6

ROW	COLUMN	EASTING	NORTHING	EXISTING	DESIGN	DIFF
[illegible]	[illegible]	[illegible]	[illegible]	[illegible]	[illegible]	[illegible]

GRID CELLS TABLE: Volume Surface - Afar6

-CELL ID-		-INTERMEDIATE VOLUMES-		-ACCUMULATIVE VOLUMES-	
ROW	COLUMN	---CUT---	---FILL---	---CUT---	---FILL---
[illegible]	[illegible]	[illegible]	[illegible]	[illegible]	[illegible]

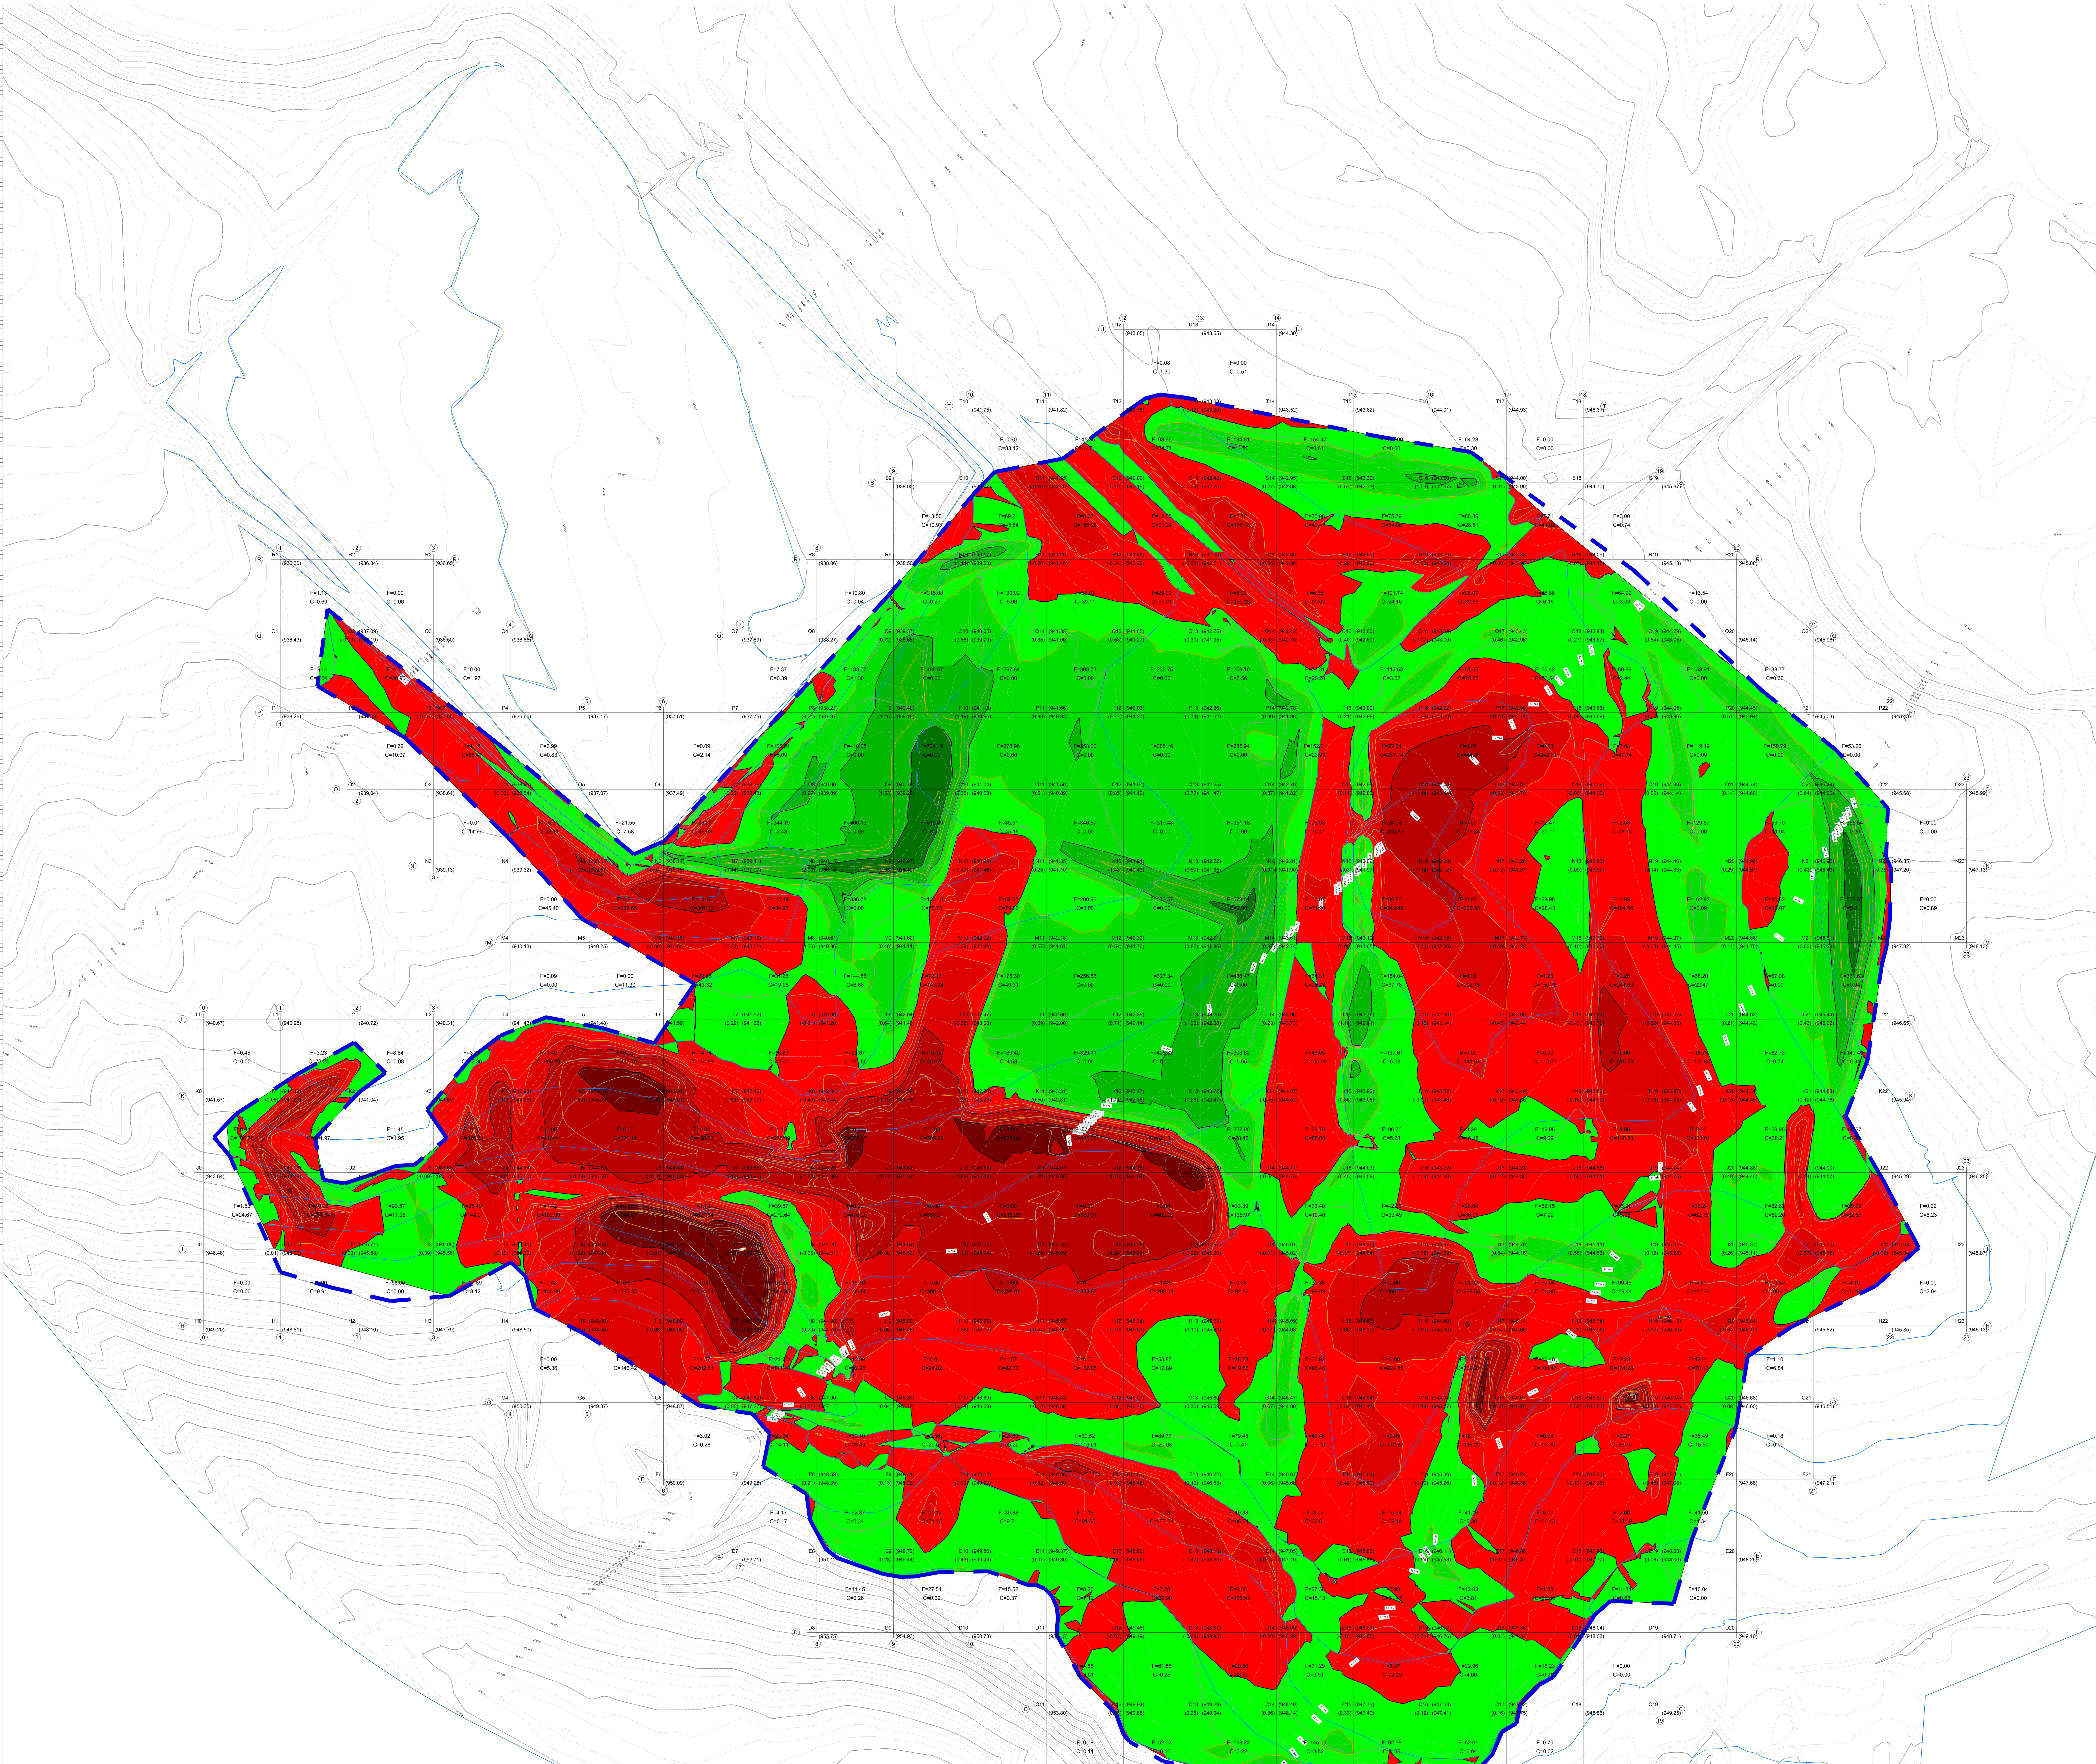

Cut/Fill Summary

Name	Cut Factor	Fill Factor	2d Area	Cut	Fill	Net
Afar6	**1.000**	**1.000**	94798.15sq.m	27632.81 Cu. M.	20274.90 Cu. M.	7357.91 Cu. M.<Cut>
Totals			94798.15sq.m	27632.81 Cu. M.	20274.90 Cu. M.	7357.91 Cu. M.<Cut>

DD/MM/YYYY

אדריכל -
יזום -
ניהול פרויקט -

נשלח אל | תאריך

מקרא כללי:

גבול תוכנית כללית

גבול עבודות עפר

טופוגרפיה מתוכננת

מקרא עבודות עפר:

Fill 2-3.5 m
Fill 1-2 m
Fill 0.5-1 m
Fill 0-0.5 m
Cut 0-0.5 m
Cut 0.5-1 m
Cut 1-2 m
Cut 2-3.5 m

שינויים	תאריך	מהדורה
עבודות עפר למכרז	31/01/23	1

צורנמל טורנר.
אדריכלות נוף
טל 03-5273632
הרכבת 22 ת"א 6618301
office@tstr.co.il
www.tstr.co.il

המזמין
רשות הטבע והגנים

הפרויקט
חניון לילה שדרית

התכנית
תוכנית עבודות עפר

מס' הגיליון	מס' הפרויקט	מס' מהדורה
3	371	1

תאריך	קנה מידה
31.01.2023	1:500

אדריכל אחראי: סתיו ימין, בני ברזילאי
שם קובץ: Topo survey-Civil_Afar6.dwg

☒ למכרז ☐ לעיון
☐ לביצוע ☐ לאישור

המבצע אחראי לבדיקת המידות והתאמתן במקום.
עליו להודיע למתכנן על כל טעות או אי התאמה.
אין לקבוע מידות על ידי מדידה מהשרטוט.